PROJECT TITLE:

PROPOSED S. T. E. M LABORATORY

FOR


LAGOS STATE UNIVERSITY AFRICA CENTRE OF EXCELLENCE FOR INNOVATIVE AND INFORMATIVE S.T. E. M EDUCATION

AT LASU OJO CAMPUS, OJO, LAGOS STATE.

DESIGN BY: Arcbase
Integrated Services Ltd.
2 Shobukola Street, Council, Idimu. Lagos.

MAY, 2022

APPROVAL COLUMN

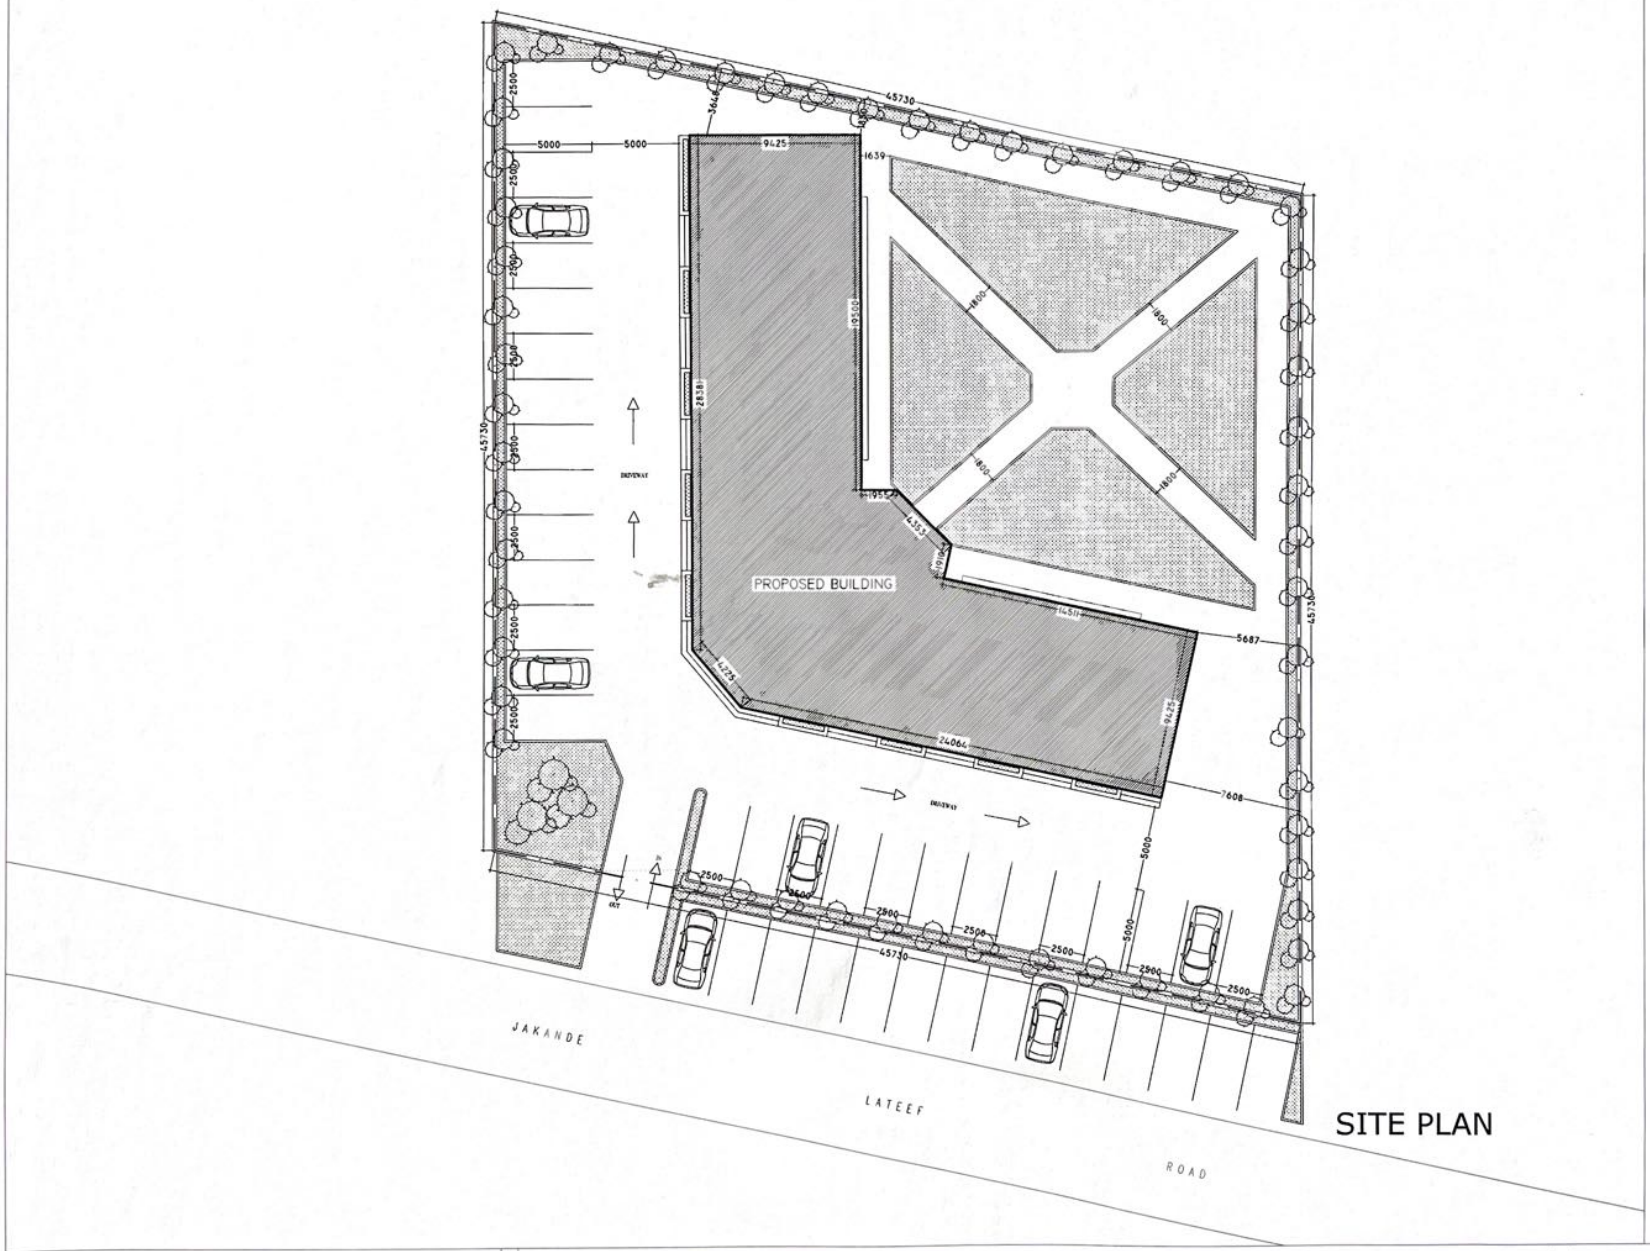

SITE PLAN

NOTE.

1. NO DIMENSION TO BE SCALED.
2. DIMENSIONS TO BE CHECKED ON SITE.
3. DIMENSION ARE TAKEN TO CENTER LINES OR STRUCTURAL SURFACES AND DO NOT INCLUDE FINISHES EXCEPT WHERE OTHERWISE STATED.
4. ARCHITECTS ARE TO BE NOTIFIED OF ANY DISCREPANCIES BETWEEN THIS DRAWINGS OR ANY OTHER ISSUED BY CONSULTANTS AND NOMINATED SUB - CONTRACTORS BEFORE COMMENCEMENT.

TITLE :	PROPOSED S. T. E. M LABORATORY
FOR :	LAGOS STATE UNIVERSITY AFRICA CENTRE OF EXCELLENCE FOR INNOVATIVE AND INFORMATIVE S. T. E. M EDUCATION
LOCATION :	AT LASU OJO CAMPUS, OJO, LAGOS STATE.

DESIGN BY:

Arcbase
Integrated Services Ltd.
2 Shobukola Street, Council, Idimu. Lagos.

BUILDING TYPE:


SHEET TITLE: SITE PLAN

DRAWING NO:


DATE: MAY, 2022

SCALE:	JOB NO:
1 : 250	01

APPROVAL COLUMN

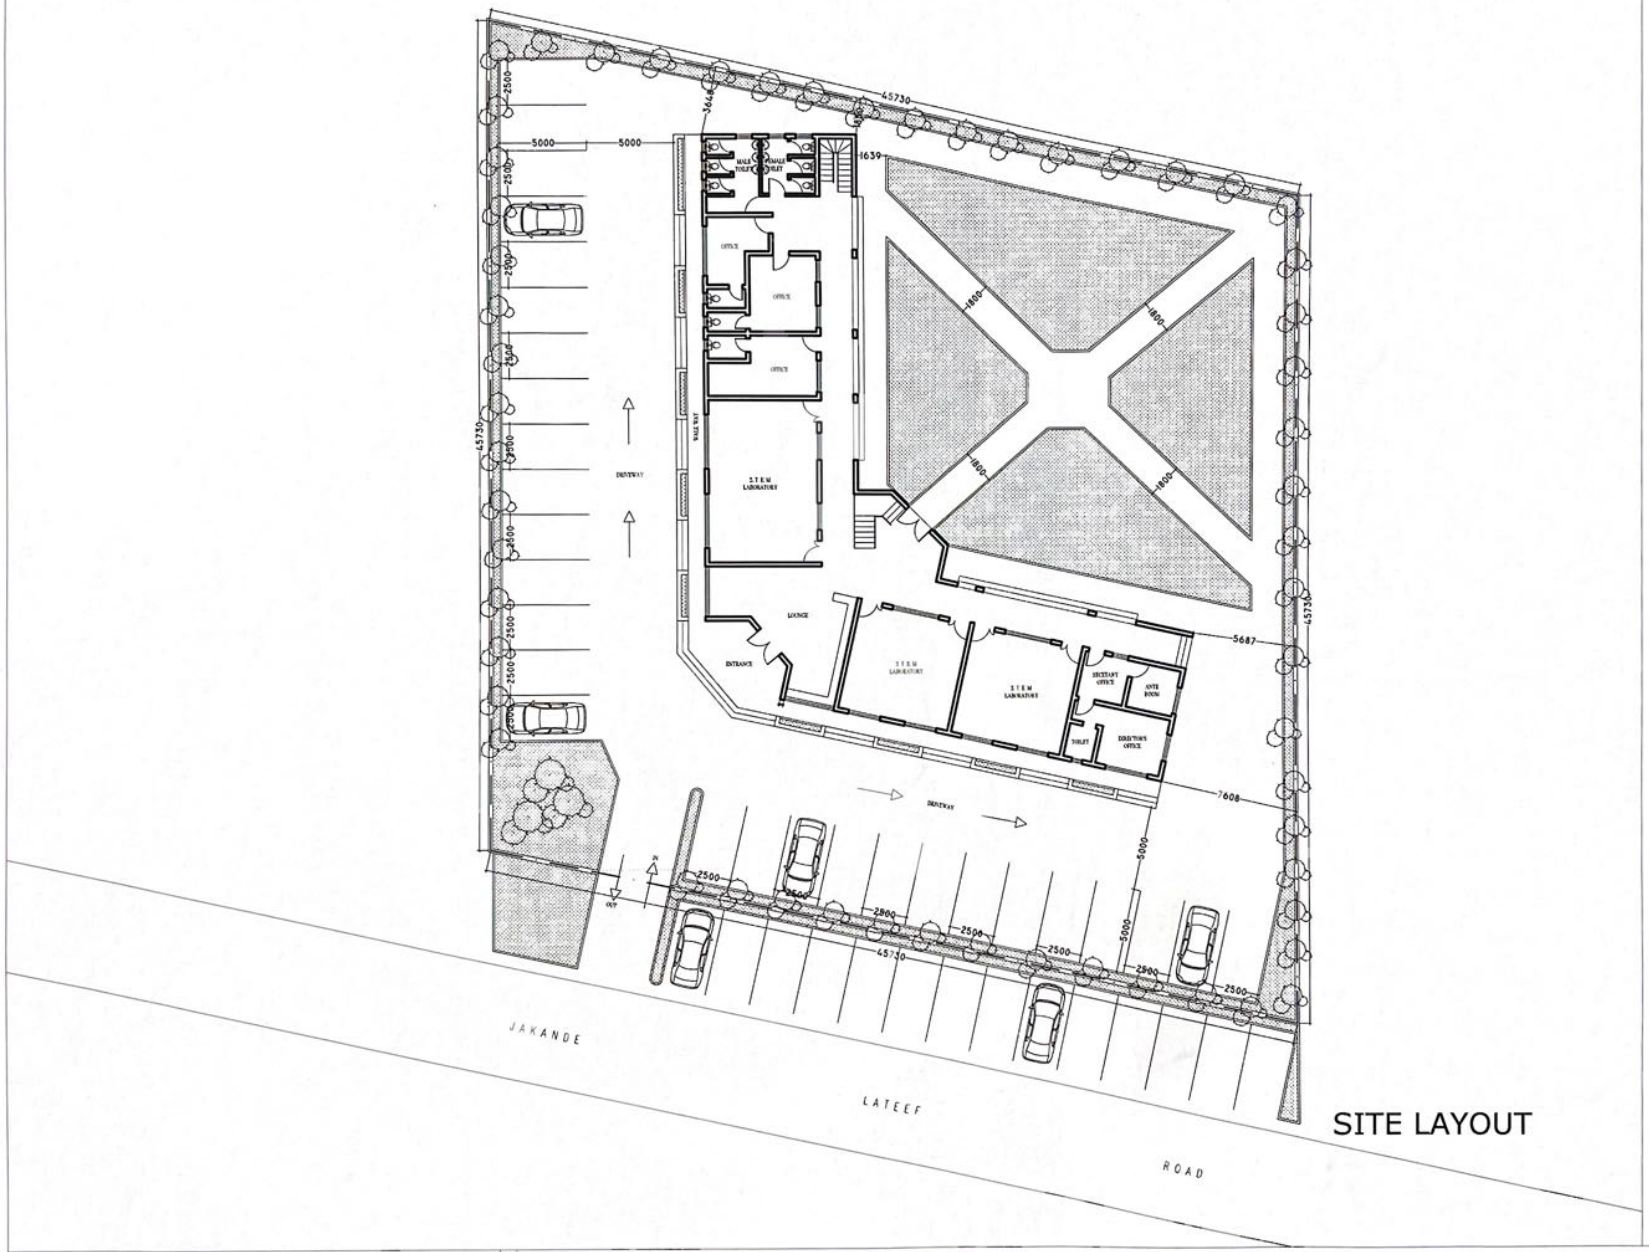
45730
5000
5000
1639
1800
1800
1800
1800
45730
5687
7608
5000
2500
2500
2500

APPROVAL COLUMN

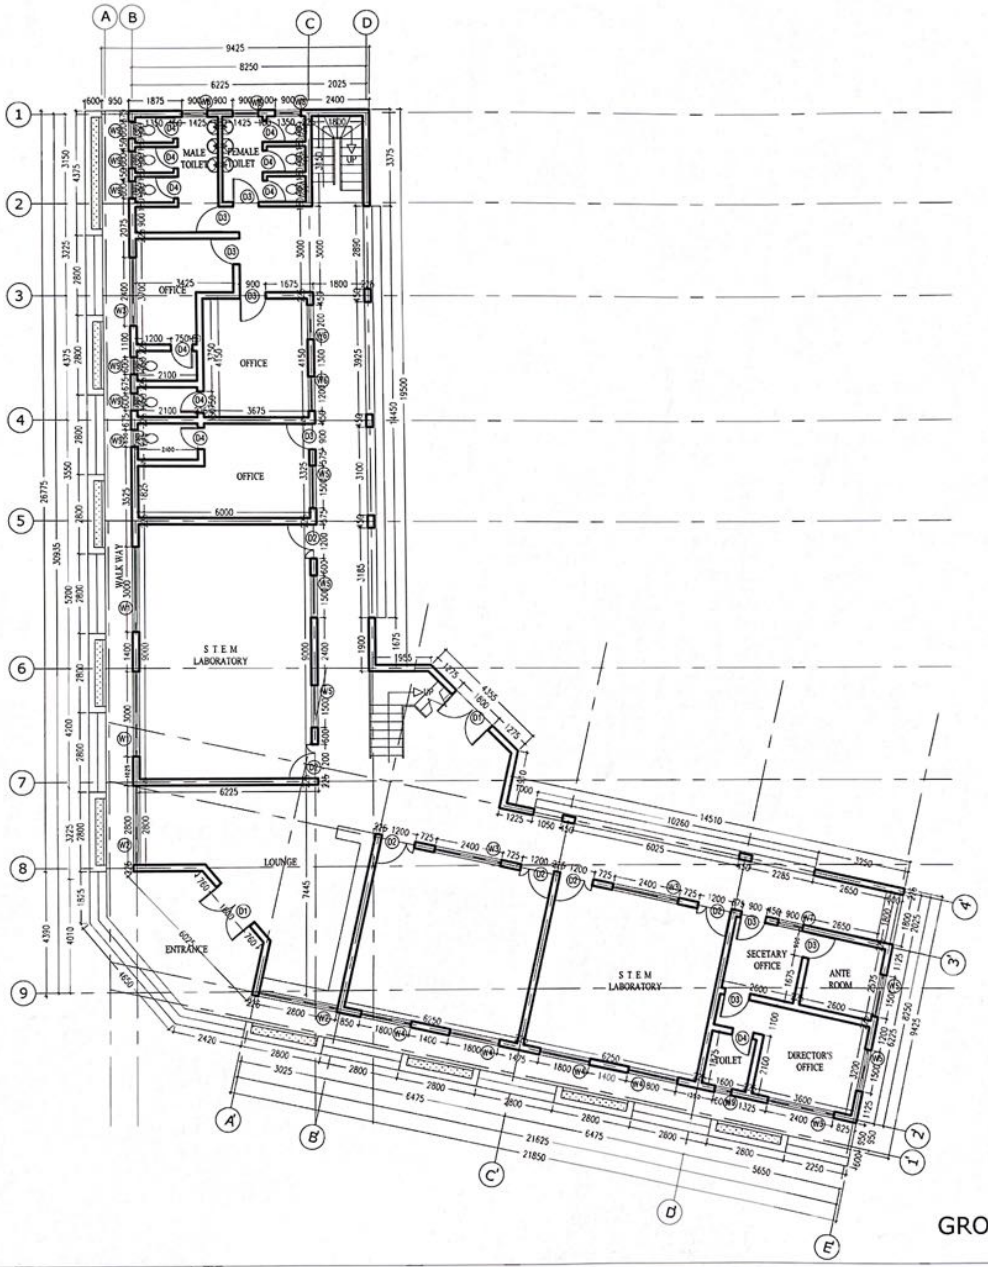

GROUND FLOOR PLAN

NOTE.

1. NO DIMENSION TO BE SCALED.
2. DIMENSIONS TO BE CHECKED ON SITE.
3. DIMENSION ARE TAKEN TO CENTER LINES OR STRUCTURAL SURFACES AND DO NOT INCLUDE FINISHES EXCEPT WHERE OTHERWISE STATED.
4. ARCHITECTS ARE TO BE NOTIFIED OF ANY DISCREPANCIES BETWEEN THIS DRAWINGS OR ANY OTHER ISSUED BY CONSULTANTS AND NOMINATED SUB - CONTRACTORS BEFORE COMMENCEMENT.

TITLE :	PROPOSED S. T. E. M LABORATORY
FOR :	LAGOS STATE UNIVERSITY AFRICA CENTRE OF EXCELLENCE FOR INNOVATIVE AND INFORMATIVE S. T. E. M EDUCATION
LOCATION :	AT LASU OJO CAMPUS, OJO, LAGOS STATE.

DESIGN BY:

Arcbase
Integrated Services Ltd.
2 Shobukola Street, Council, Idimu. Lagos.

BUILDING TYPE:


SHEET TITLE:
FLOOR PLAN

DRAWING NO:

DATE:
MAY, 2022

SCALE:	JOB NO:
1 : 150	03

APPROVAL COLUMN

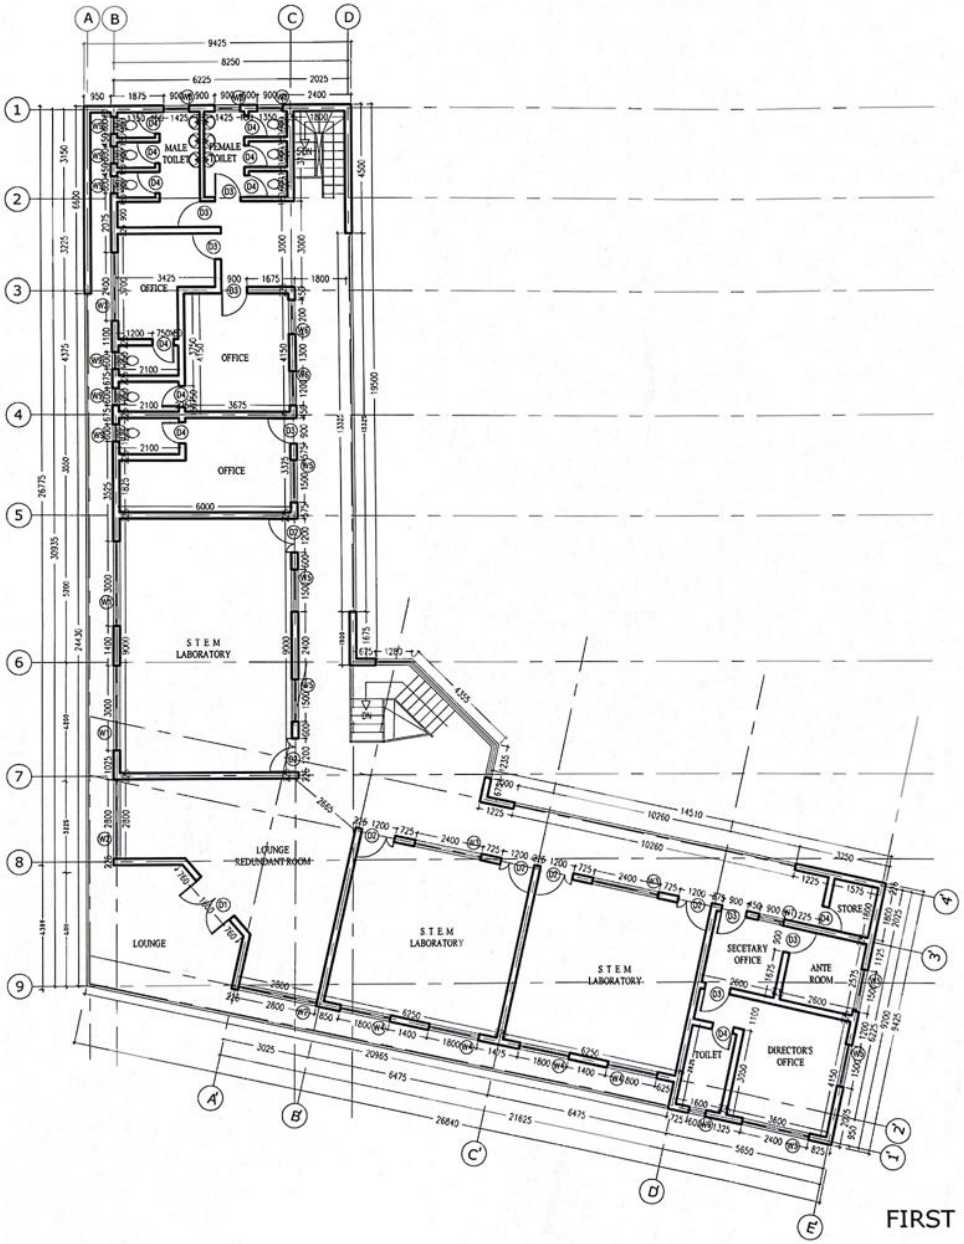

FIRST FLOOR PLAN

NOTE.

1. NO DIMENSION TO BE SCALED.
2. DIMENSIONS TO BE CHECKED ON SITE.
3. DIMENSION ARE TAKEN TO CENTER LINES OR STRUCTURAL SURFACES AND DO NOT INCLUDE FINISHES EXCEPT WHERE OTHERWISE STATED.
4. ARCHITECTS ARE TO BE NOTIFIED OF ANY DISCREPANCIES BETWEEN THIS DRAWINGS OR ANY OTHER ISSUED BY CONSULTANTS AND NOMINATED SUB - CONTRACTORS BEFORE COMMENCEMENT.

TITLE :	PROPOSED S. T. E. M LABORATORY
FOR :	LAGOS STATE UNIVERSITY AFRICA CENTRE OF EXCELLENCE FOR INNOVATIVE AND INFORMATIVE S. T. E. M EDUCATION
LOCATION :	AT LASU OJO CAMPUS, OJO, LAGOS STATE.

DESIGN BY:

Arcbase
Integrated Services Ltd.
2 Shobukola Street, Council, Idimu. Lagos.


BUILDING TYPE:

SHEET TITLE: FLOOR PLAN

DRAWING NO:

DATE: MAY, 2022

SCALE:	JOB NO:
1 : 150	04

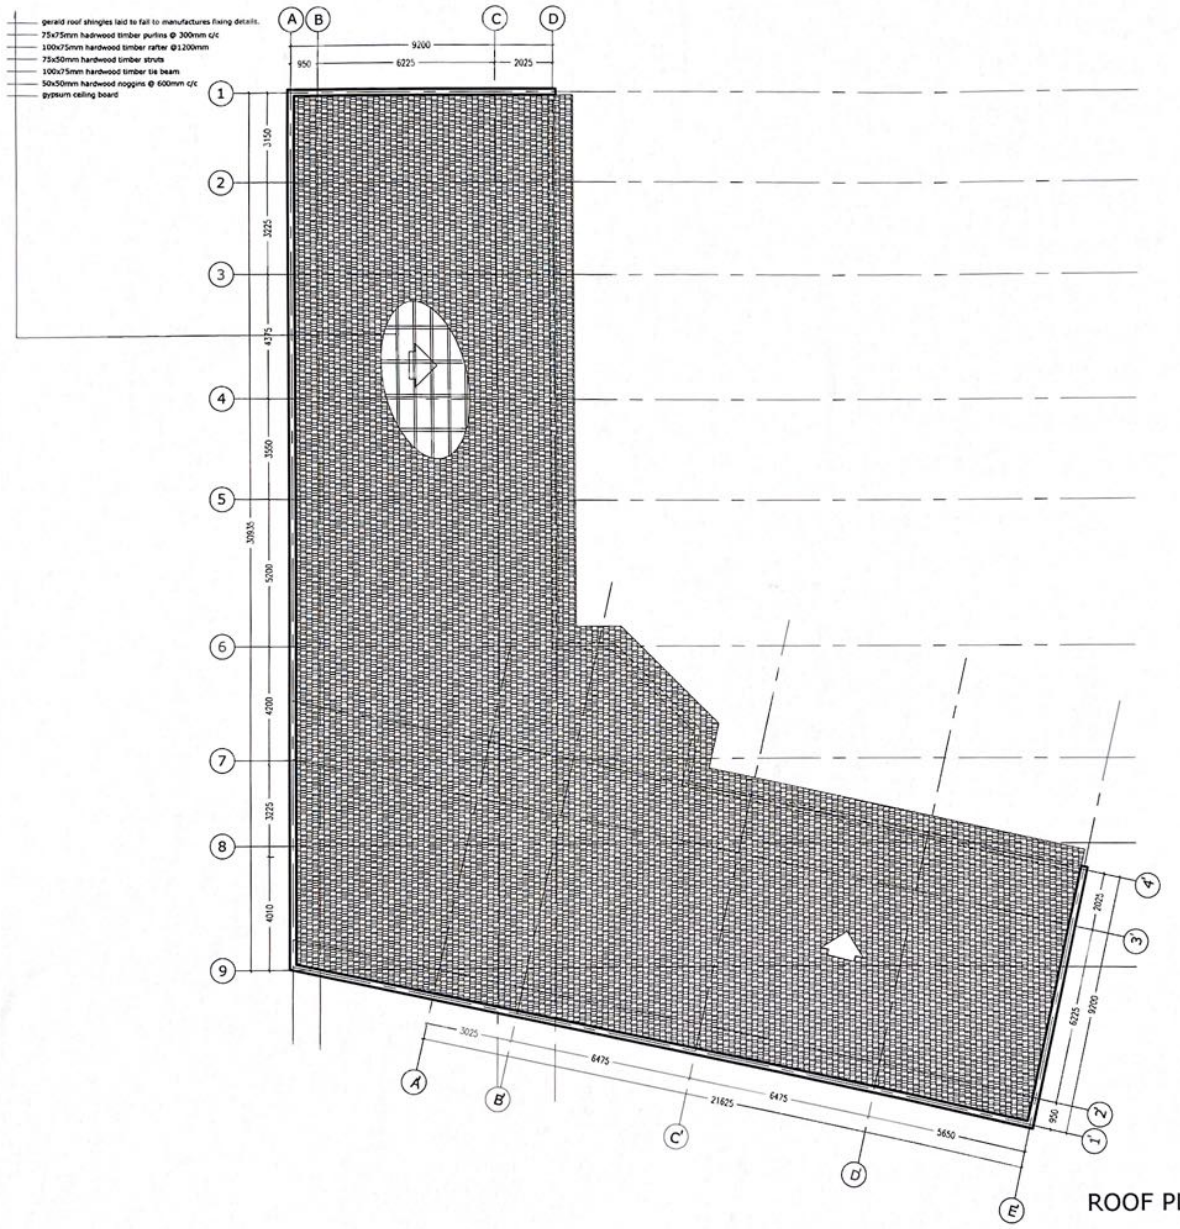

ROOF PLAN

APPROVAL COLUMN

NOTE.

1. NO DIMENSION TO BE SCALED.
2. DIMENSIONS TO BE CHECKED ON SITE.
3. DIMENSION ARE TAKEN TO CENTER LINES OR STRUCTURAL SURFACES AND DO NOT INCLUDE FINISHES EXCEPT WHERE OTHERWISE STATED.
4. ARCHITECTS ARE TO BE NOTIFIED OF ANY DISCREPANCIES BETWEEN THIS DRAWINGS OR ANY OTHER ISSUED BY CONSULTANTS AND NOMINATED SUB - CONTRACTORS BEFORE COMMENCEMENT.

TITLE :	PROPOSED S. T. E. M LABORATORY
FOR :	LAGOS STATE UNIVERSITY AFRICA CENTRE OF EXCELLENCE FOR INNOVATIVE AND INFORMATIVE S. T. E. M EDUCATION
LOCATION :	AT LASU OJO CAMPUS, OJO, LAGOS STATE.

DESIGN BY:

Arcbase
Integrated Services Ltd.
2 Shobukola Street, Council, Idimu. Lagos.

BUILDING TYPE:


SHEET TITLE: ROOF PLAN

DRAWING NO:

DATE: MAY, 2022

SCALE:	JOB NO:
1 : 150	05

APPROVAL COLUMN

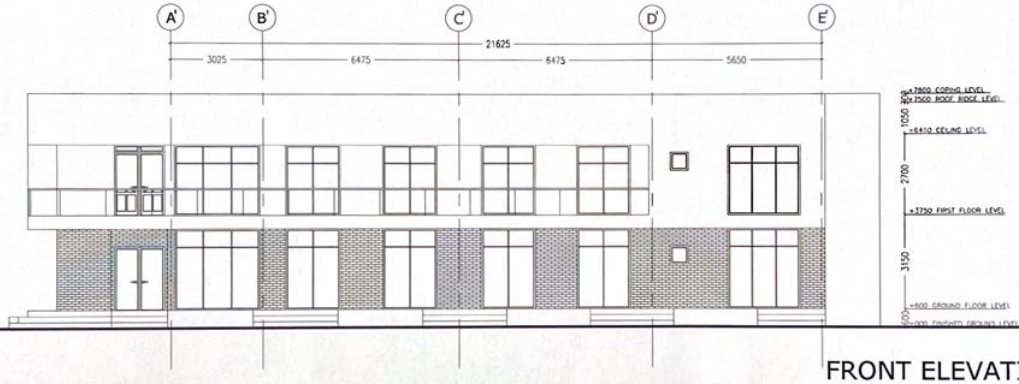

FRONT ELEVATION

NOTE.

1. NO DIMENSION TO BE SCALED.
2. DIMENSIONS TO BE CHECKED ON SITE.
3. DIMENSION ARE TAKEN TO CENTER LINES OR STRUCTURAL SURFACES AND DO NOT INCLUDE FINISHES EXCEPT WHERE OTHERWISE STATED.
4. ARCHITECTS ARE TO BE NOTIFIED OF ANY DISCREPANCIES BETWEEN THIS DRAWINGS OR ANY OTHER ISSUED BY CONSULTANTS AND NOMINATED SUB - CONTRACTORS BEFORE COMMENCEMENT.

TITLE :	PROPOSED S. T. E. M LABORATORY
FOR :	LAGOS STATE UNIVERSITY AFRICA CENTRE OF EXCELLENCE FOR INNOVATIVE AND INFORMATIVE S. T. E. M EDUCATION
LOCATION :	AT LASU OJO CAMPUS, OJO, LAGOS STATE.

DESIGN BY:

Arcbase
Integrated Services Ltd.
2 Shobukola Street, Council, Idimu. Lagos.

BUILDING TYPE:


SHEET TITLE: ELEVATION

DRAWING NO:

DATE: MAY, 2022

SCALE:	JOB NO:
1 : 150	06

APPROVAL COLUMN

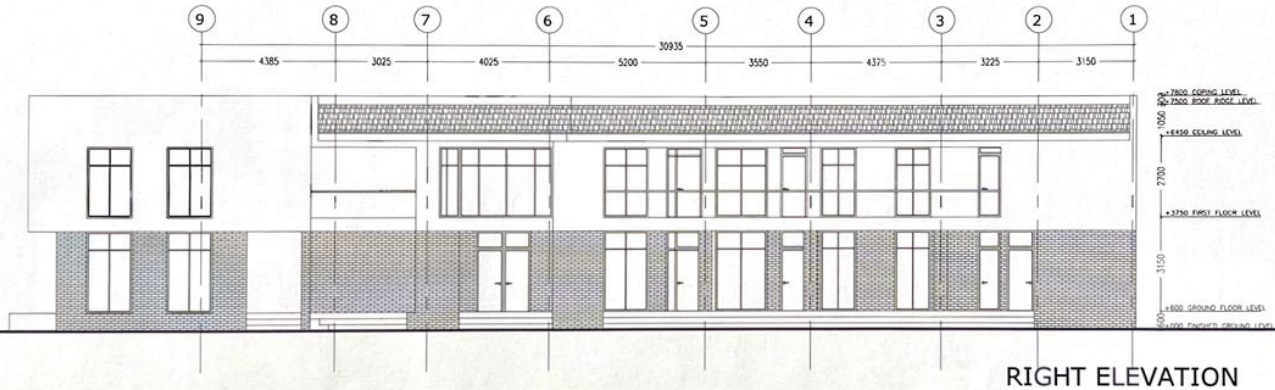

RIGHT ELEVATION

NOTE.

1. NO DIMENSION TO BE SCALED.
2. DIMENSIONS TO BE CHECKED ON SITE.
3. DIMENSION ARE TAKEN TO CENTER LINES OR STRUCTURAL SURFACES AND DO NOT INCLUDE FINISHES EXCEPT WHERE OTHERWISE STATED.
4. ARCHITECTS ARE TO BE NOTIFIED OF ANY DISCREPANCIES BETWEEN THIS DRAWINGS OR ANY OTHER ISSUED BY CONSULTANTS AND NOMINATED SUB - CONTRACTORS BEFORE COMMENCEMENT.

TITLE :	PROPOSED S. T. E. M LABORATORY
FOR :	LAGOS STATE UNIVERSITY AFRICA CENTRE OF EXCELLENCE FOR INNOVATIVE AND INFORMATIVE S. T. E. M EDUCATION
LOCATION :	AT LASU OJO CAMPUS, OJO, LAGOS STATE.

DESIGN BY:

Arcbase
Integrated Services Ltd.
2 Shobukola Street, Council, Idimu. Lagos.

BUILDING TYPE:


SHEET TITLE: ELEVATION

DRAWING NO:

DATE: MAY, 2022

SCALE:	JOB NO:
1 : 150	07

APPROVAL COLUMN

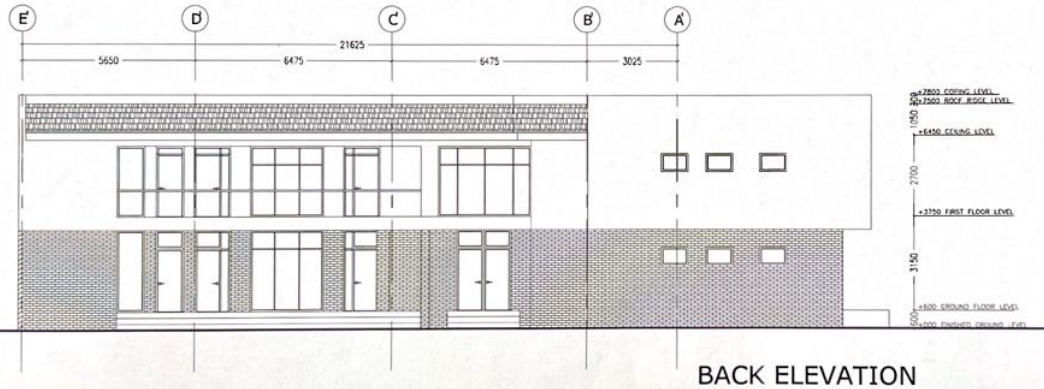

BACK ELEVATION

NOTE.

1. NO DIMENSION TO BE SCALED.
2. DIMENSIONS TO BE CHECKED ON SITE.
3. DIMENSION ARE TAKEN TO CENTER LINES OR STRUCTURAL SURFACES AND DO NOT INCLUDE FINISHES EXCEPT WHERE OTHERWISE STATED.
4. ARCHITECTS ARE TO BE NOTIFIED OF ANY DISCREPANCIES BETWEEN THIS DRAWINGS OR ANY OTHER ISSUED BY CONSULTANTS AND NOMINATED SUB - CONTRACTORS BEFORE COMMENCEMENT.

TITLE :	PROPOSED S. T. E. M LABORATORY
FOR :	LAGOS STATE UNIVERSITY AFRICA CENTRE OF EXCELLENCE FOR INNOVATIVE AND INFORMATIVE S. T. E. M EDUCATION
LOCATION :	AT LASU OJO CAMPUS, OJO, LAGOS STATE.

DESIGN BY:

Arcbase
Integrated Services Ltd.
2 Shobukola Street, Council, Idimu. Lagos.

BUILDING TYPE:

SHEET TITLE: ELEVATION


DRAWING NO:

DATE: MAY, 2022

SCALE: 1 : 150

JOB NO: 08

APPROVAL COLUMN

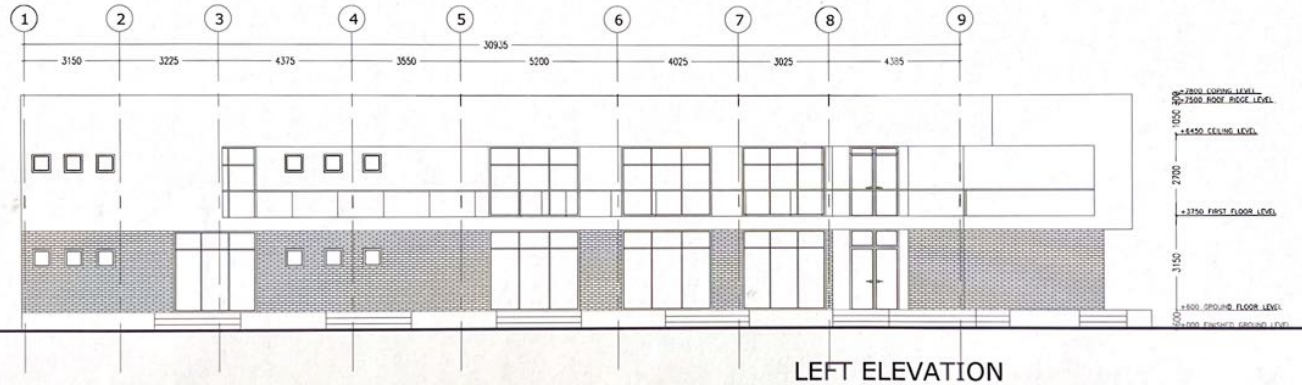

LEFT ELEVATION

NOTE.

1. NO DIMENSION TO BE SCALED.
2. DIMENSIONS TO BE CHECKED ON SITE.
3. DIMENSION ARE TAKEN TO CENTER LINES OR STRUCTURAL SURFACES AND DO NOT INCLUDE FINISHES EXCEPT WHERE OTHERWISE STATED.
4. ARCHITECTS ARE TO BE NOTIFIED OF ANY DISCREPANCIES BETWEEN THIS DRAWINGS OR ANY OTHER ISSUED BY CONSULTANTS AND NOMINATED SUB - CONTRACTORS BEFORE COMMENCEMENT.

TITLE :	PROPOSED S. T. E. M LABORATORY
FOR :	LAGOS STATE UNIVERSITY AFRICA CENTRE OF EXCELLENCE FOR INNOVATIVE AND INFORMATIVE S. T. E. M EDUCATION
LOCATION :	AT LASU OJO CAMPUS, OJO, LAGOS STATE.

DESIGN BY:

Arcbase
Integrated Services Ltd.
2 Shobukola Street, Council, Idimu. Lagos.

BUILDING TYPE:

SHEET TITLE: ELEVATION

DRAWING NO:	
DATE:	MAY, 2022
SCALE:	1 : 150
JOB NO:	09

APPROVAL COLUMN



NOTE.

1. NO DIMENSION TO BE SCALED.
2. DIMENSIONS TO BE CHECKED ON SITE.
3. DIMENSION ARE TAKEN TO CENTER LINES OR STRUCTURAL SURFACES AND DO NOT INCLUDE FINISHES EXCEPT WHERE OTHERWISE STATED.
4. ARCHITECTS ARE TO BE NOTIFIED OF ANY DISCREPANCIES BETWEEN THIS DRAWINGS OR ANY OTHER ISSUED BY CONSULTANTS AND NOMINATED SUB - CONTRACTORS BEFORE COMMENCEMENT.

TITLE :	PROPOSED S. T. E. M LABORATORY
FOR :	LAGOS STATE UNIVERSITY AFRICA CENTRE OF EXCELLENCE FOR INNOVATIVE AND INFORMATIVE S. T. E. M EDUCATION
LOCATION :	AT LASU OJO CAMPUS, OJO, LAGOS STATE.

DESIGN BY:

Arcbase
Integrated Services Ltd.
2 Shobukola Street, Council, Idimu. Lagos.

BUILDING TYPE:

SHEET TITLE: 3D VIEW

DRAWING NO:

DATE: MAY, 2022

SCALE:	JOB NO:
NTS	00



APPROVAL COLUMN

NOTE.

1. NO DIMENSION TO BE SCALED.
2. DIMENSIONS TO BE CHECKED ON SITE.
3. DIMENSION ARE TAKEN TO CENTER LINES OR STRUCTURAL SURFACES AND DO NOT INCLUDE FINISHES EXCEPT WHERE OTHERWISE STATED.
4. ARCHITECTS ARE TO BE NOTIFIED OF ANY DISCREPANCIES BETWEEN THIS DRAWINGS OR ANY OTHER ISSUED BY CONSULTANTS AND NOMINATED SUB - CONTRACTORS BEFORE COMMENCEMENT.

TITLE :	PROPOSED S. T. E. M LABORATORY
FOR :	LAGOS STATE UNIVERSITY AFRICA CENTRE OF EXCELLENCE FOR INNOVATIVE AND INFORMATIVE S. T. E. M EDUCATION
LOCATION :	AT LASU OJO CAMPUS, OJO, LAGOS STATE.

DESIGN BY:

Arcbase
Integrated Services Ltd.
2 Shobukola Street, Council, Idimu. Lagos.

BUILDING TYPE:

SHEET TITLE: 3D VIEW

DRAWING NO:

DATE: MAY, 2022

SCALE:	JOB NO:
NTS	00

APPROVAL COLUMN



NOTE.

1. NO DIMENSION TO BE SCALED.
2. DIMENSIONS TO BE CHECKED ON SITE.
3. DIMENSION ARE TAKEN TO CENTER LINES OR STRUCTURAL SURFACES AND DO NOT INCLUDE FINISHES EXCEPT WHERE OTHERWISE STATED.
4. ARCHITECTS ARE TO BE NOTIFIED OF ANY DISCREPANCIES BETWEEN THIS DRAWINGS OR ANY OTHER ISSUED BY CONSULTANTS AND NOMINATED SUB - CONTRACTORS BEFORE COMMENCEMENT.

TITLE :	PROPOSED S. T. E. M LABORATORY
FOR :	LAGOS STATE UNIVERSITY AFRICA CENTRE OF EXCELLENCE FOR INNOVATIVE AND INFORMATIVE S. T. E. M EDUCATION
LOCATION :	AT LASU OJO CAMPUS, OJO, LAGOS STATE.

DESIGN BY:

Arcbase
Integrated Services Ltd.
2 Shobukola Street, Council, Idimu. Lagos.

BUILDING TYPE:

SHEET TITLE:
3D VIEW

DRAWING NO:

DATE:
MAY, 2022

SCALE:	JOB NO:
NTS	00

APPROVAL COLUMN



NOTE.

1. NO DIMENSION TO BE SCALED
2. DIMENSIONS TO BE CHECKED ON SITE
3. DIMENSION ARE TAKEN TO CENTER LINES OR STRUCTURAL SURFACES AND DO NOT INCLUDE FINISHES EXCEPT WHERE OTHERWISE STATED
4. ARCHITECTS ARE TO BE NOTIFIED OF ANY DISCREPANCIES BETWEEN THIS DRAWINGS OR ANY OTHER ISSUED BY CONSULTANTS AND NOMINATED SUB - CONTRACTORS BEFORE COMMENCEMENT.

TITLE :	PROPOSED S. T. E. M LABORATORY
FOR :	LAGOS STATE UNIVERSITY AFRICA CENTRE OF EXCELLENCE FOR INNOVATIVE AND INFORMATIVE S. T. E. M EDUCATION
LOCATION :	AT LASU OJO CAMPUS, OJO, LAGOS STATE.

DESIGN BY:

Arcbase

Integrated Services Ltd.

2 Shobukola Street, Council, Idimu. Lagos.

BUILDING TYPE:

SHEET TITLE: 3D VIEW



DRAWING NO:

DATE: MAY, 2022

SCALE:	JOB NO:
NTS	00

APPROVAL COLUMN

WINDOWS SCHEDULE

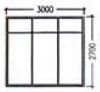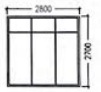									
ITEM	A	W1	B	W2	C	W3	D	W4	E	W5
QTY		4 nos		4 nos		8 nos		8 nos		10 nos
DESCRIPTION		3000mm x 2700mm powdered coated aluminum framed window with fixed panels as shown.		2800mm x 2700mm powdered coated aluminum framed window with fixed panels as shown.		2400mm x 2700mm powdered coated aluminum framed window with fixed panels as shown.		1800mm x 2700mm powdered coated aluminum framed window with fixed panels as shown.		1500mm x 2700mm powdered coated aluminum framed window with fixed panels as shown.
PANEL		glass		glass		glass		glass		glass

								
ITEM	F	W6	G	W7	H	W8	I	W9
QTY		4 nos		2 nos		6 nos		14 nos
DESCRIPTION		1200mm x 2700mm powdered coated aluminum framed window with fixed panels as shown.		900mm x 2700mm powdered coated aluminum framed window with fixed panels as shown.		900mm x 600mm powdered coated aluminum framed window with 2nos swing panels as shown.		600mm x 600mm powdered coated aluminum framed window with 2nos swing panels as shown.
PANEL		glass		glass		glass		glass

DOORS SCHEDULE

									
ITEM	A	D1	B	D2	C	D3	D	D4	
QTY		3 nos		12 nos		16 nos		21 nos	
DESCRIPTION		1800mm x 2100mm double action wood panelled door in wooden frame as shown		1200mm x 2100mm double action wood panelled door in wooden frame as shown		900mm x 2100mm single action wood paneled door in wooden frame as shown.		750mm x 2100mm Single action steel paneled security door with wooden finishing and steel frame as shown.	
PANEL		WOOD		WOOD		WOOD		WOOD	

NOTE.

1. NO DIMENSION TO BE SCALED.
2. DIMENSIONS TO BE CHECKED ON SITE.
3. DIMENSION ARE TAKEN TO CENTER LINES OR STRUCTURAL SURFACES AND DO NOT INCLUDE FINISHES EXCEPT WHERE OTHERWISE STATED.
4. ARCHITECTS ARE TO BE NOTIFIED OF ANY DISCREPANCIES BETWEEN THIS DRAWINGS OR ANY OTHER ISSUED BY CONSULTANTS AND NOMINATED SUB - CONTRACTORS BEFORE COMMENCEMENT.

TITLE : PROPOSED S. T. E. M LABORATORY

FOR : LAGOS STATE UNIVERSITY AFRICA CENTRE OF EXCELLENCE FOR INNOVATIVE AND INFORMATIVE S. T. E. M EDUCATION

LOCATION : AT LASU OJO CAMPUS, OJO, LAGOS STATE.

DESIGN BY:

Arcbase
Integrated Services Ltd.
2 Shobukola Street, Council, Idimu. Lagos.

BUILDING TYPE:

SHEET TITLE: WINDOWS AND DOORS SCHEDULE

DRAWING NO:

DATE: MAY, 2022

SCALE: NTS

JOB NO: 10